






107A McEvoy Street Alexandria NSW

1 

Ready to move in pizza shop is fully fitted out. Pizza oven, exhaust fans, dishwasher, fridges etc. All equipment is in place and it could literally reopen within a couple of days. Located in the heart of the McEvoy Street retail precinct about 100 metres west of the intersection of Botany and McEvoy Street, the building has just been completed and comprises a mix of residential and retail spaces. During the weekend, in particular, the streets are packed with retail shoppers.

Price : \$48,000p.a. Gross (exGST)
Building Size : 55 sqm
View : <https://www.cityalliance.com.au/lease/nsw/eastern-suburbs/alexandria/commercial/retail/5665462>

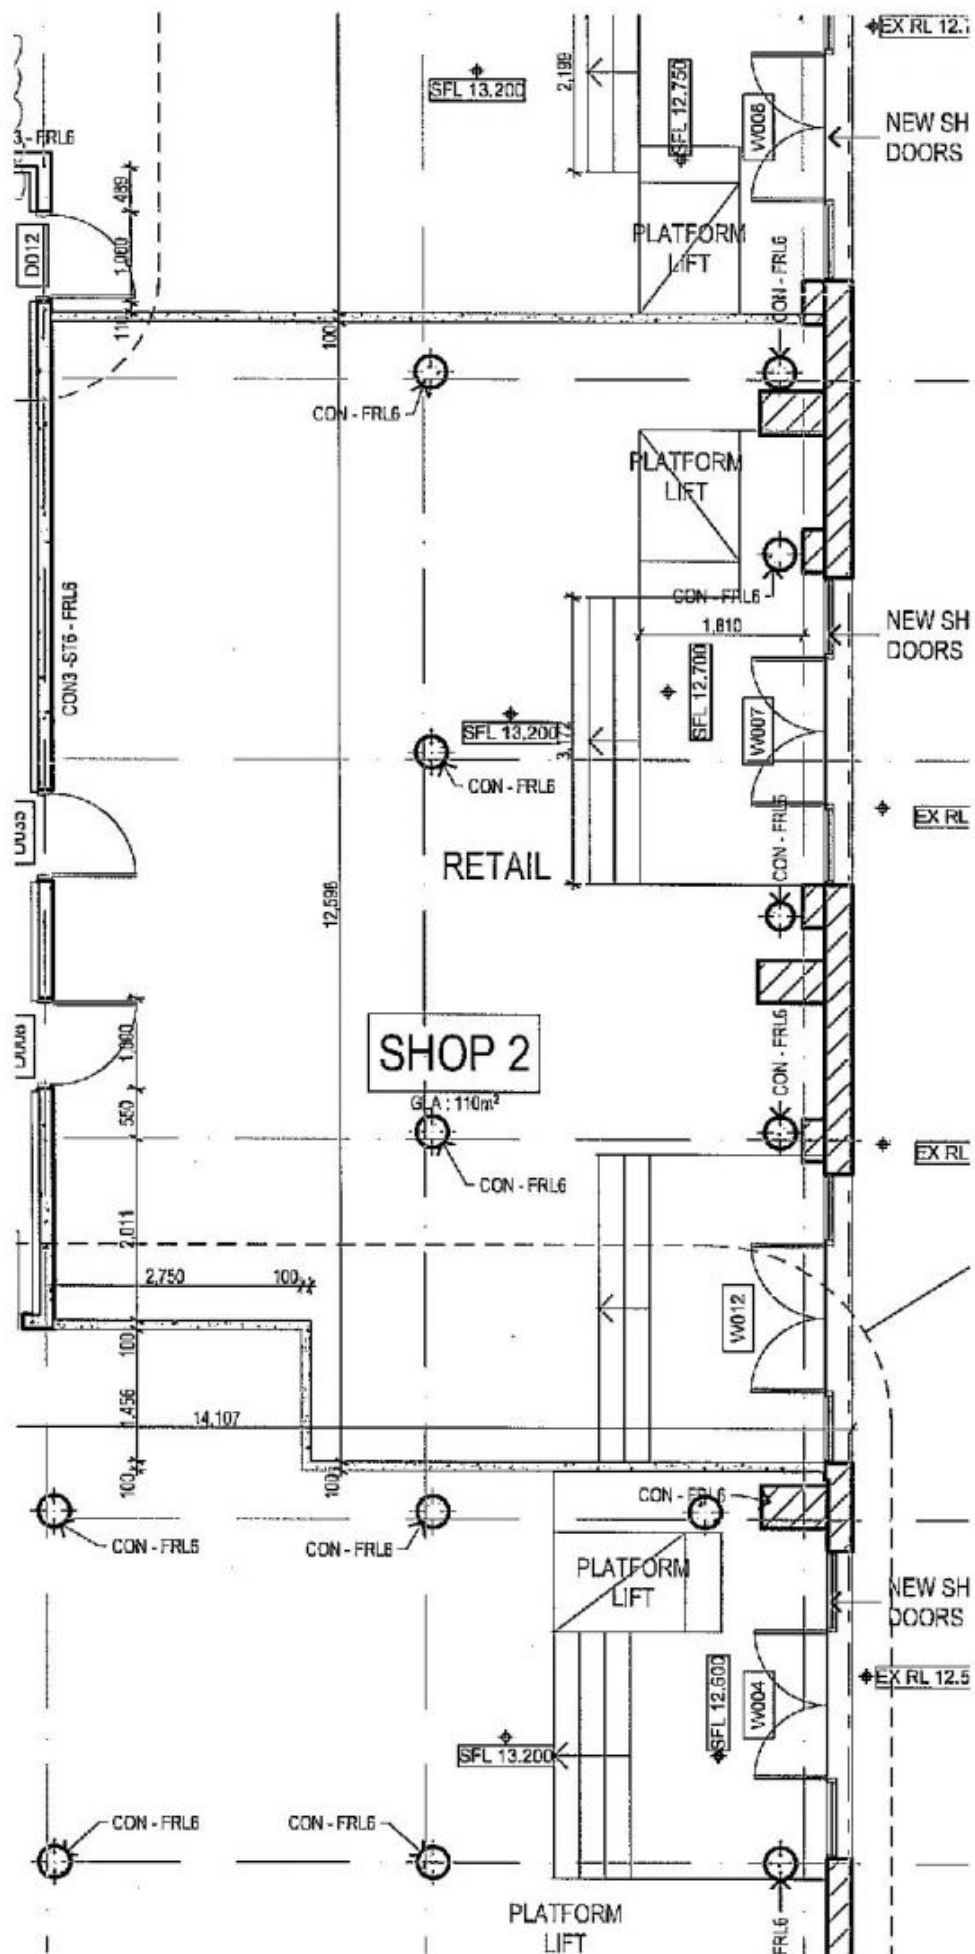

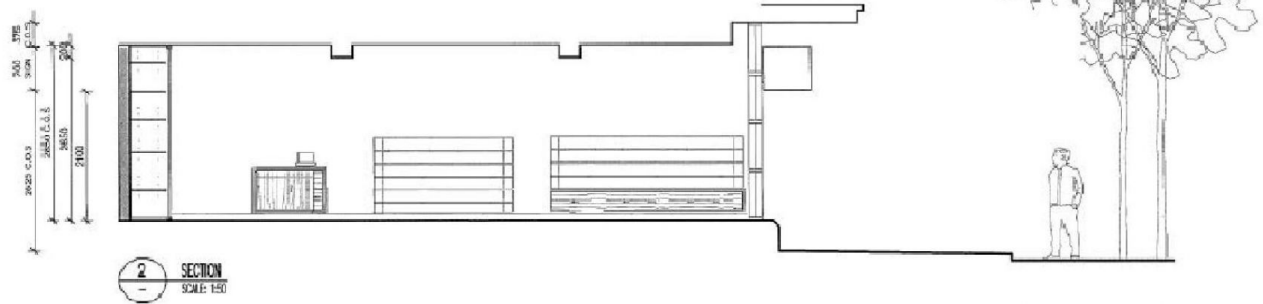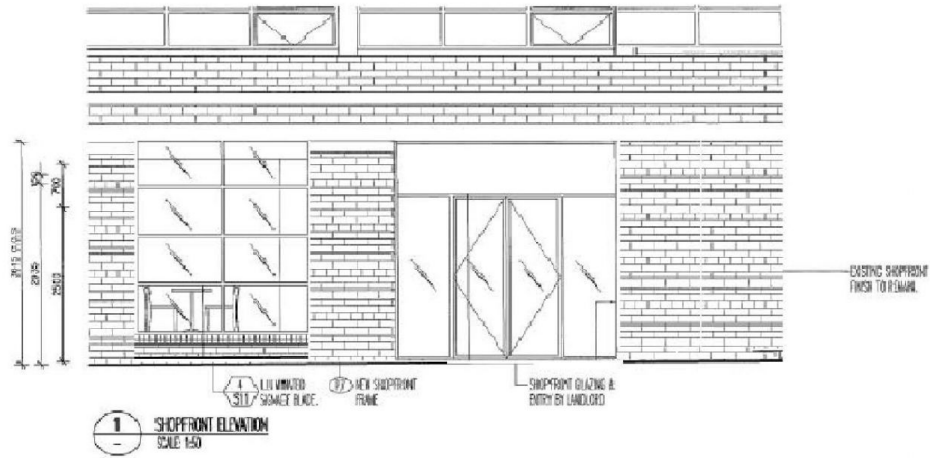

ARCHITECT
morrisbrayarchitects
105-109 McEvoy Street
Sydney NSW 2000
02 9550 1000
info@morrisbray.com.au

DEVELOPMENT MANAGER/CLIENT
McEvoy 105 Proprietary Limited

PROJECT

McEvoy Building
105 - 109 Mc Evoy Street
ALEXANDRIA NSW

PROJECT NORTH

DRAWING NAME
SHOP 2

SCALE
1:50 @A3

PLOT DATE:
1/10/2014

DRAWN
ST

DRAWING NUMBER
C

CHECKED