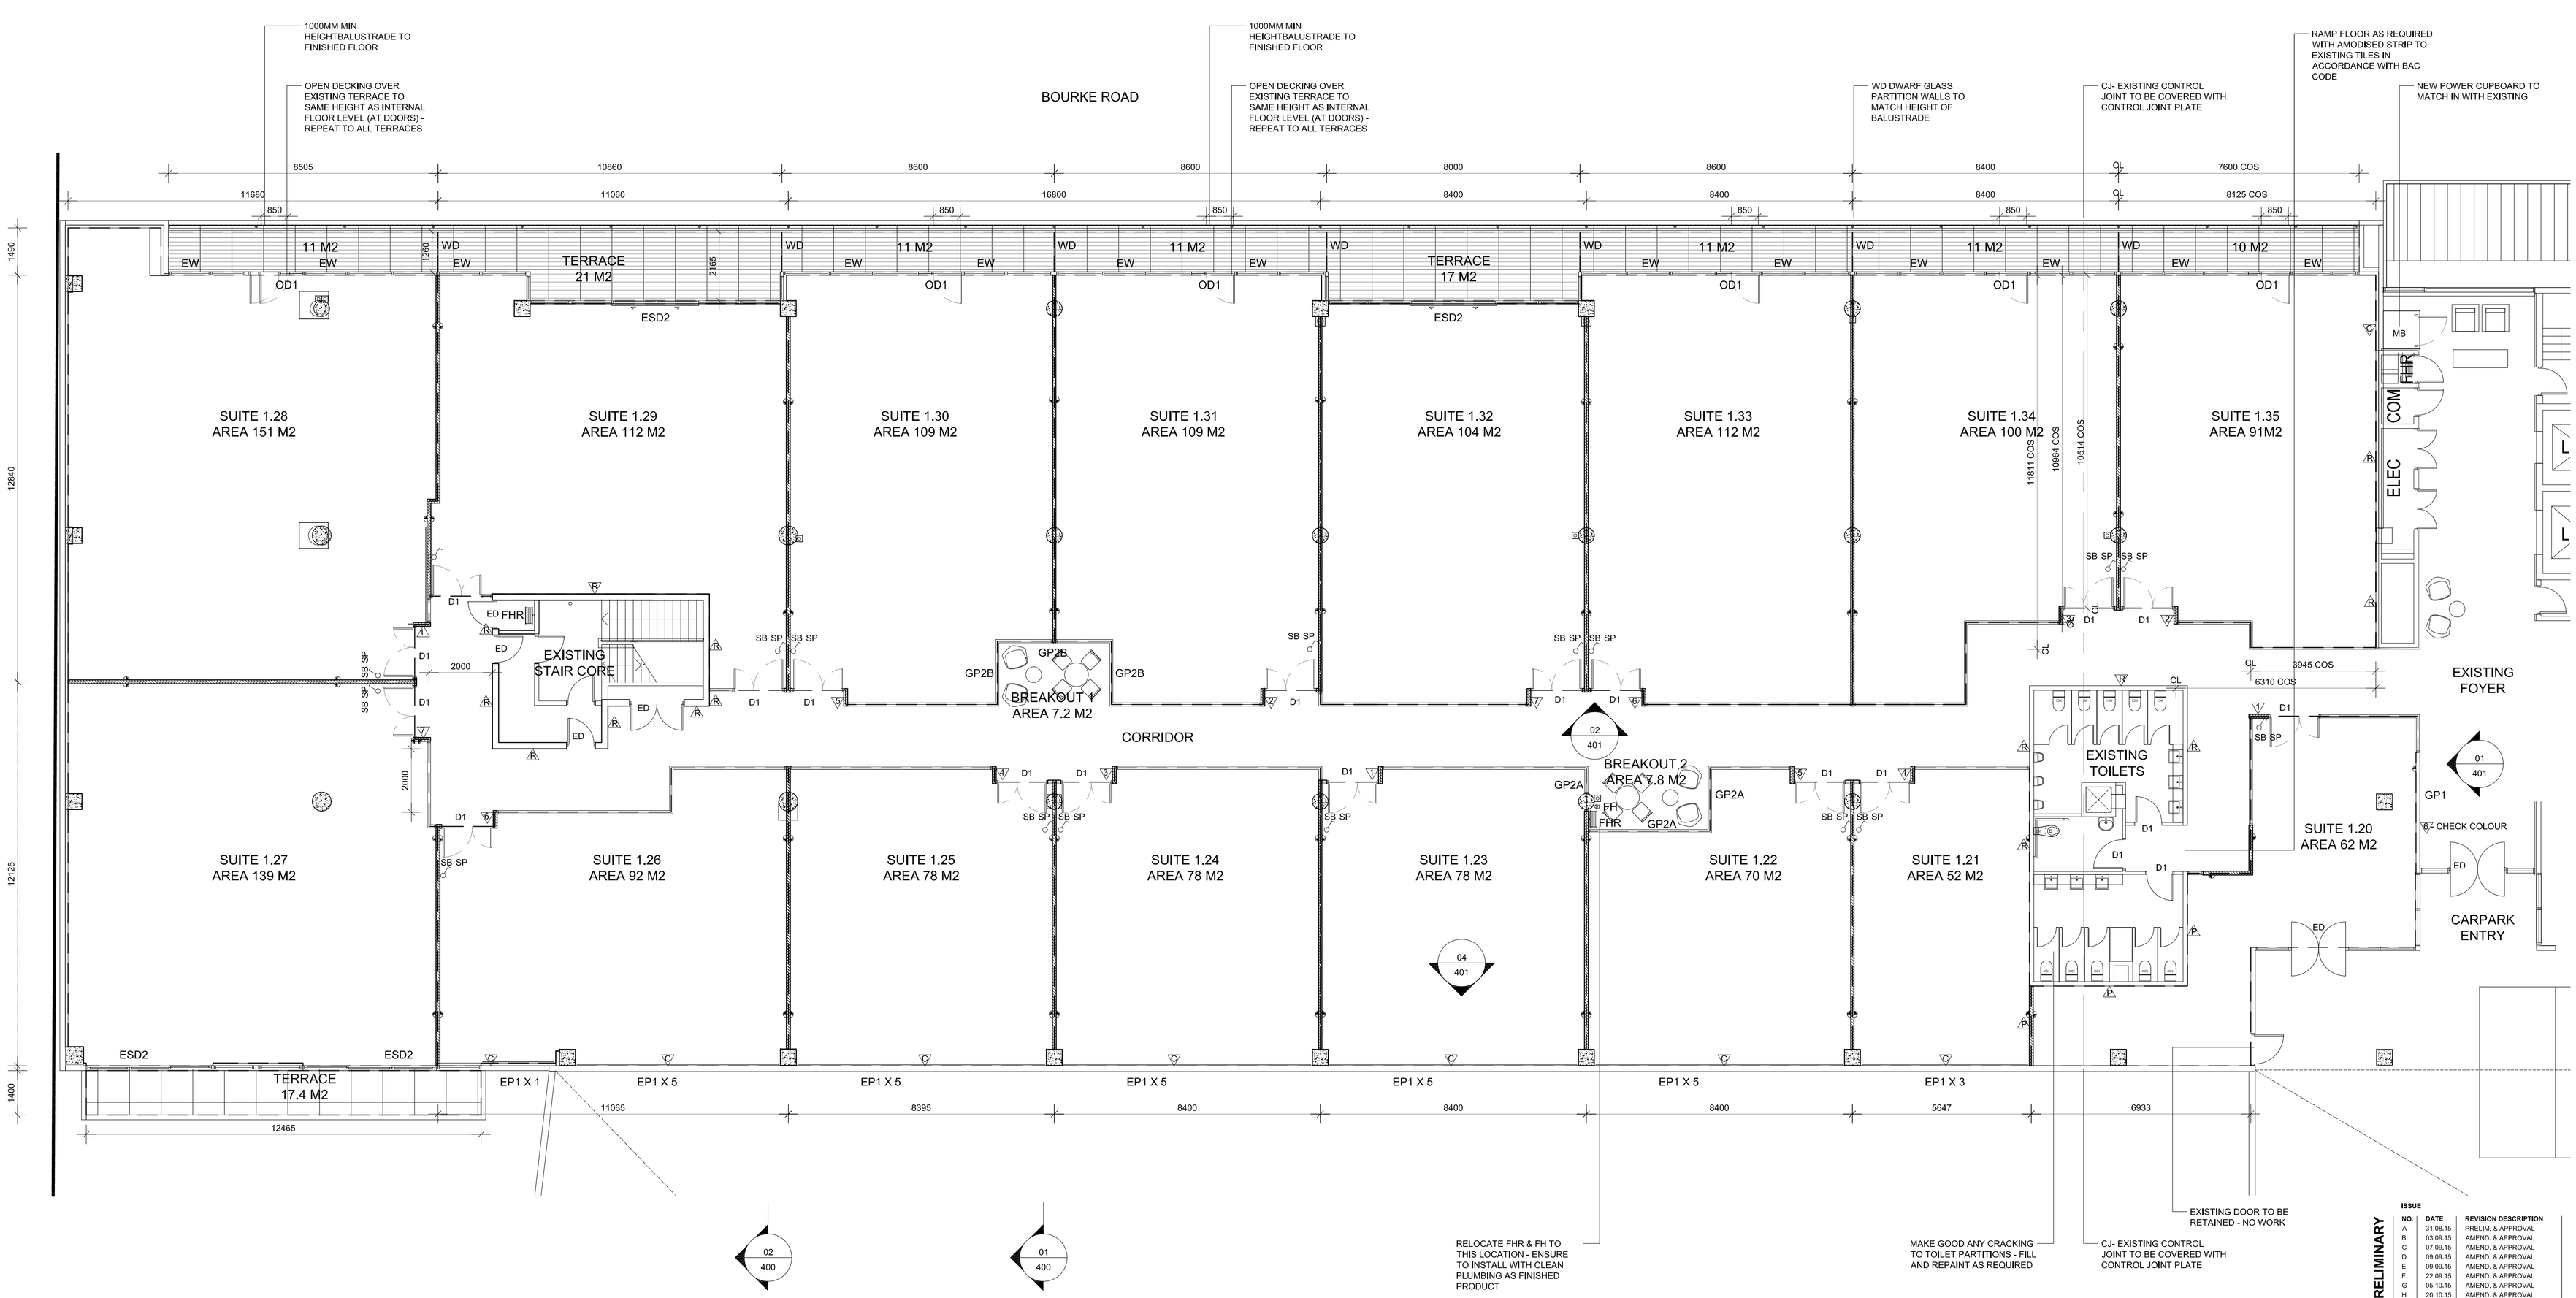

NOTE ALL VERTICLE DOWNPIPES AND GENERAL SEWER PIPES TO BE BUILT INTO WALLS OR BOXED OUT TO MATCH WALLS

LEGEND - CODES

D1 - NEW GLAZED SWING DOOR AND SIDE PANEL - OPENABLE TO MATCH EXISTING SUITE DOORS - FINISHED TO MATCH WINDOW FRAMING - LOCK AND KEY SEPERATLY PER SUITE
ED- EXISTING DOOR RETAIN & NO WORK
FOD1 = NEW OPENING DOOR AND FIXED GLAZED SIDE PANEL TO EXTERNAL TO MATCH EXISTING
ESD2 = EXISTING SLIDING DOORS X 2
EW - EXISTING OPENING WINDOW
EP1 = FEATURE PANEL SPACED OFF WALL WITH BACK LIGHTING
WD - DWARF PARTITION WALL - FRAMLESS GLASS WITH PATCH FITTINGS TO HEIGHT OF EXISTING BALUSTRADE
FHR- FIRE HOSE RHEEL - EXISTING RELOCATED
FH - FIRE HYDRANT - EXISTING RELOCATED

0 1M 2M 3M 5M 10M

01 FLOOR PLAN LV1B - PROPOSED SUITE DIVISIONS

Scale 1:100

print size: A1

PRELIMINARY

ISSUE

NO.	DATE	REVISION DESCRIPTION
A	31.08.15	PRELIM. & APPROVAL
B	03.09.15	AMEND. & APPROVAL
C	07.09.15	AMEND. & APPROVAL
D	09.09.15	AMEND. & APPROVAL
E	09.09.15	AMEND. & APPROVAL
F	22.09.15	AMEND. & APPROVAL
G	05.10.15	AMEND. & APPROVAL
H	20.10.15	AMEND. & APPROVAL
I	15.03.17	MEASUREMENTS ADDED

NOTE CHECK ALL DIMENSIONS ON SITE PRIOR TO ANY BUILDING WORKS

design think
PTY LTD MDIA
DETAILS:
A 3A HOXTON STREET GOODWOOD SOUTH AUSTRALIA 5034
M 0421 332 508 **P** 08 8271 0869
E info@designthink.com.au

DATE: OCT. 2013

SCALE: AS SHOWN

JOB NO.: 1316 - LEVEL 1B

REVISION: I

CLIENT:
COLLINS ON BOURKE

PROJECT TITLE:
SUITE DIVISION (BOURKE RD END) LEVEL 1 COLLINS ON BOURKE ALEXANDRIA, NSW
DRAWING TITLE:
PROPOSED FLOOR PLAN

DRAWING NUMBER:
LV1B-100

DESIGN THINK® IS THE PROPRIETOR OF ALL RIGHTS INCLUDING COPYRIGHT IN THIS MATERIAL. NO REPRODUCTIONS ARE PERMITTED WITHOUT WRITTEN CONSENT. ALL WORK AND MATERIALS TO AUSTRALIAN STANDARDS. WRITTEN DIMENSIONS ON THESE DRAWINGS TO TAKE PRECEDENCE OVER SCALED DIMENSIONS. CONTRACTORS SHALL VARIFY AND BE RESPONSIBLE FOR ALL DIMENSIONS AND CONDITIONS ON THE JOB AND THIS OFFICE MUST BE NOTIFIED OF ANY VARIATIONS FROM THE DIMENSIONS AND CONDITIONS SHOWN BY THESE DRAWINGS.